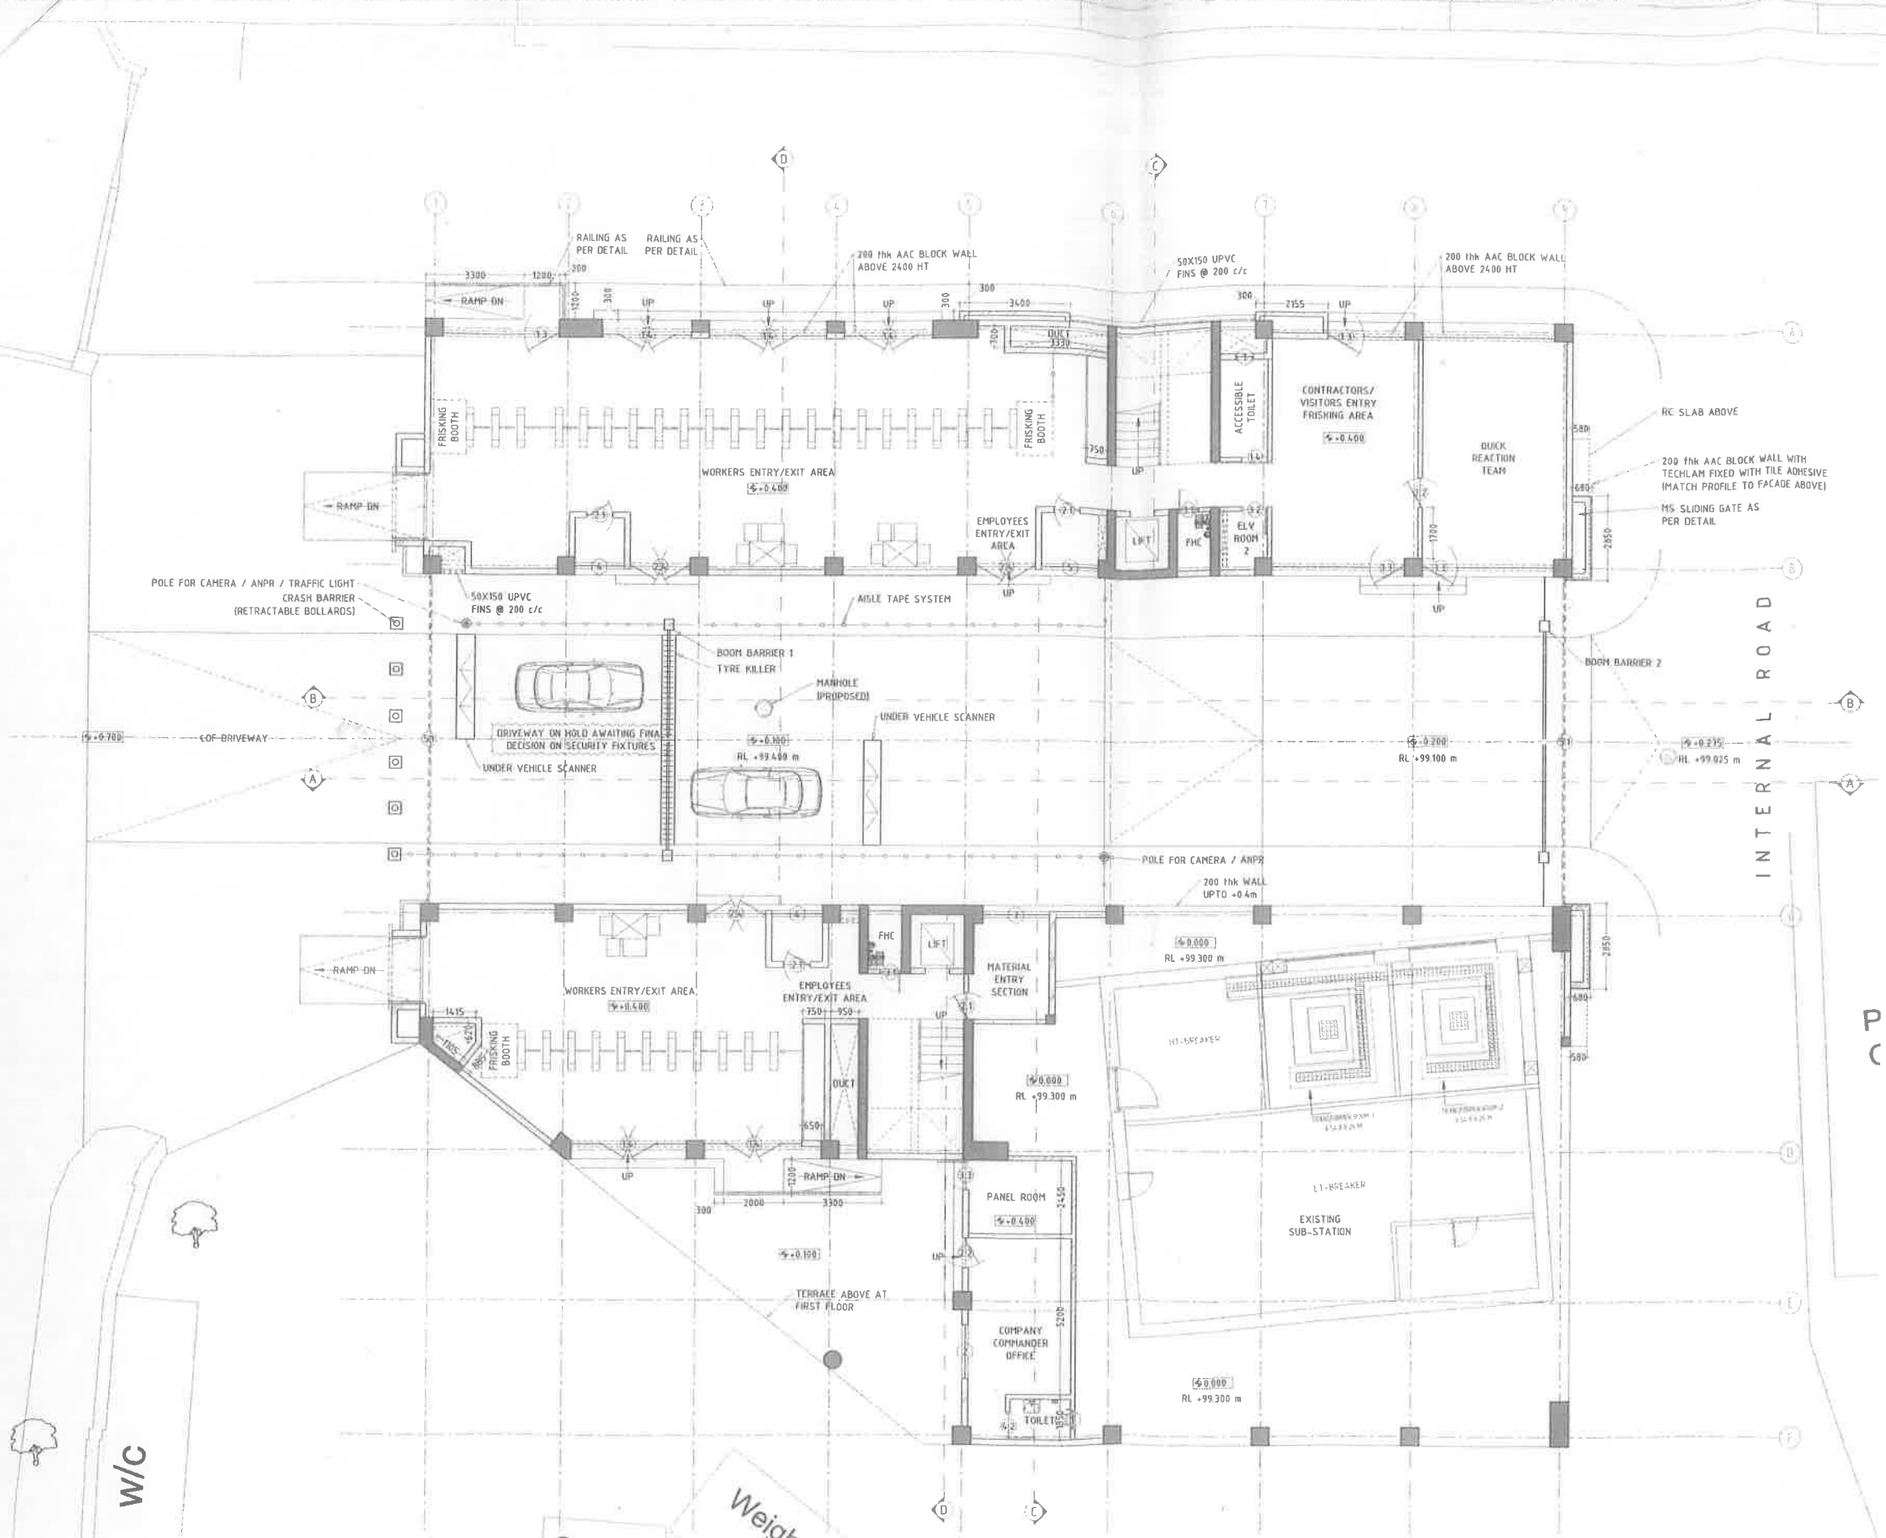


## SCHEDULE OF DOORS

| TYPE | WIDTH | HEIGHT | CILL | DESCRIPTION |
|---|---|---|---|---|
| 1.1 | 900 | 2400 | 0 | 12mm Glazed Pivoted Door |
| 1.2 | 1000 | 2400 | 0 | 12mm Glazed Pivoted Door |
| 1.3 | 1200 | 2400 | 0 | 12mm Glazed Pivoted Door |
| 1.4 | 2000 | 2400 | 0 | 12mm Glazed Pivoted Door |
| 2.1 | 900 | 2400 | 0 | 12mm Glazed Pivoted Door with Granite Jambs |
| 2.2 | 1000 | 2400 | 0 | 12mm Glazed Pivoted Door with Granite Jambs |
| 2.3 | 1200 | 2400 | 0 | 12mm Glazed Pivoted Door with Granite Jambs |
| 2.4 | 2000 | 2400 | 0 | 12mm Glazed Pivoted Door with Granite Jambs |
| 3.1 | 750 | 1500 | 300 | Pressed Steel Door - Fire Shaft |
| 3.2 | 900 | 2100 | 0 | Pressed Steel Door - Electrical / ELV Cabinets |
| 3.3 | 1000 | 2400 | 0 | Pressed Steel Door - Panel Room |
| 3.4 | 1200 | 2400 | 0 | Pressed Steel Door - Staircase, etc |
| 3.5 | 2250 | 2400 | 0 | Pressed Steel Door - Entry in Portal |
| 4.1 | 750 | 2100 | 0 | Flush Door in Granite Frame |
| 4.2 | 900 | 2400 | 0 | Flush Door in Granite Frame |
| 4.3 | 1000 | 2400 | 0 | Flush Door in Granite Frame |
| 4.4 | 1000 | 2400 | 0 | Flush Door with Granite Jambs - Sliding |
| 5.1 | 11000 | 7425 | 0 | Rolling Shutter - Main Gate |

## SCHEDULE OF WINDOWS

| TYPE | WIDTH | HEIGHT | CILL | DESCRIPTION |
|---|---|---|---|---|
| 1 | 600 | 1200 | 1200 | Aluminum Glazed Window with Granite Jamb |
| 2 | 1800 | 1500 | 900 | Aluminum Sliding Window with Granite Jamb |
| 3 | 1200 | 1200 | 1200 | Aluminum Sliding Window with Granite Jamb |
| 4 | 1900 | 1500 | 900 | Aluminum Sliding Window with Granite Jamb |
| 5 | 1925 | 1500 | 900 | Aluminum Sliding Window with Granite Jamb |
| 7 | 2225 | 1500 | 900 | Aluminum Sliding Window with Granite Jamb |

## SCHEDULE OF STRUCTURAL GLAZING

| TYPE | WIDTH | HEIGHT | CILL | DESCRIPTION |
|---|---|---|---|---|
| G1 | 3241 | 3125 | - | |
| G2 | 3900 | 3125 | - | |
| G2A | 3900 | 2375 | - | |
| G2B | 3900 | 3225 | - | |
| G3 | 13800 | 3825 | - | |
| G4 | 2509 | 16083 | - | |
| G5 | 2576 | 3725 | - | |
| G6 | 4433 | 3725 | - | |
| G7 | 12900 | 9300 | - | |
| G8 | 19230 | 9150 | - | |
| G9 | 2509 | 7783 | - | |
| G9A | 2509 | 4550 | - | |
| G10 | 3100 | 3275 | - | |
| G11 | 11800 | 3275 | - | |
| G11A | 11800 | 3275 | - | |
| G11B | 11800 | 3275 | - | |

NOTES -

1. ALL DIMENSIONS ARE IN MILLIMETERS, UNLESS SPECIFIED OTHERWISE.
2. ALL LEVELS ARE IN METERS & INDICATES FINISHED LEVELS UNLESS SPECIFIED OTHERWISE
3. DRAWINGS NOT TO BE SCALED. FOLLOW WRITTEN DIMENSIONS ONLY.
4. ANY AMBIGUITY HAS TO BE IMMEDIATELY BROUGHT TO THE NOTICE OF ARCHITECTS / CONSULTANTS AND CLARIFIED.
5. FLOOR FINISH THICKNESS = 50 mm (UNLESS STATED OTHERWISE)
6. LOCATION AND DIMENSION FOR LIFT DOORS WILL BE CONFIRMED AFTER RECEIPT OF LIFT VENDOR'S GA DRAWINGS
7. INTERNAL PLASTER - 12mm THK
8. EXTERNAL PLASTER - 20mm THK
9. NO PLASTER ON SOFFIT OF RC SLABS
10. PLASTER & RISER THICKNESS NOT SHOWN

100mm THK AAC BLOCK MASONRY WALL
150mm THK AAC BLOCK MASONRY WALL
200mm THK AAC BLOCK MASONRY WALL
230mm THK AAC BLOCK MASONRY WALL
TECHLAM FACADE
12mm THK TOUGHENED GLASS FIXED GLAZING - 2400mm HIGH

Revised Ground Floor Plan for Review

COPYRIGHT
THIS DRAWING IS THE PROPERTY OF RJB-CPL AND SHALL BE USED ONLY FOR THE JOB MENTIONED IN THIS DRAWING. IT SHALL NOT BE PUBLISHED, LENT, COPIED OR USED DIRECTLY OR INDIRECTLY, AND FULLY OR PARTLY FOR ANY OTHER PURPOSE WITHOUT THE WRITTEN PERMISSION FROM RJB-CPL.

MEP CONSULTANT

IN-I INFRASTRUCTURE & ENGINEERING
(Formerly Vrath Techno Consultant)
413, Summit Business Bay,
Behind Guru Nanak Petrol Pump,
Opp. Chemtex Dealer,
Off Andheri Kurla Rd
Andheri East, Mumbai-400 093
Phone :+ 91 22 4013 0555, 4120 0787

STRUCTURAL CONSULTANT

STERLING
ENGINEERING CONSULTANCY SERVICES PVT. LTD.
WORKING OFFICE:
4th Floor, Commercial Tower - 8,
Kohinoor City, Off. L.B.S. Road,
Kurla (W.), Mumbai - 400 070.
E-mail : sterlingindia@vsnl.com
Tel. : +91 022-67444400/67401100
Website : www.sterlingengg.com

ARCHITECT

RATAN J BATLIBOI - CONSULTANTS PVT LTD
253 D Bharati Plaza Mills, Dr. S.S. Rao Road, Lalbaug, Mumbai 400 012
Tel: +91 22 4124 2800 | Email: info@rjbcpl.in

Authorised Signatory - Amit Palekar

CLIENT

MAZAGON DOCK SHIPBUILDERS LIMITED
(A Govt. of India Undertaking)
Dockyard Road, Mumbai 400 010
Website - www.mazagondock.gov.in

| REV | DATE | FIRST ISSUE DESCRIPTION | BY DRAWN | CD CHECKED |
|---|---|---|---|---|
| 00 | 28.02.2017 | | | |

PROJECT
PROPOSED SECURITY COMPLEX FOR MAZAGAON DOCK LTD, MUMBAI

DRAWING NO: MDL-SC WD-2512
REV: R0

GROUND FLOOR LAYOUT
CIVIL WORKS
SIZE - A1 | SCALE - 1:100

GFC